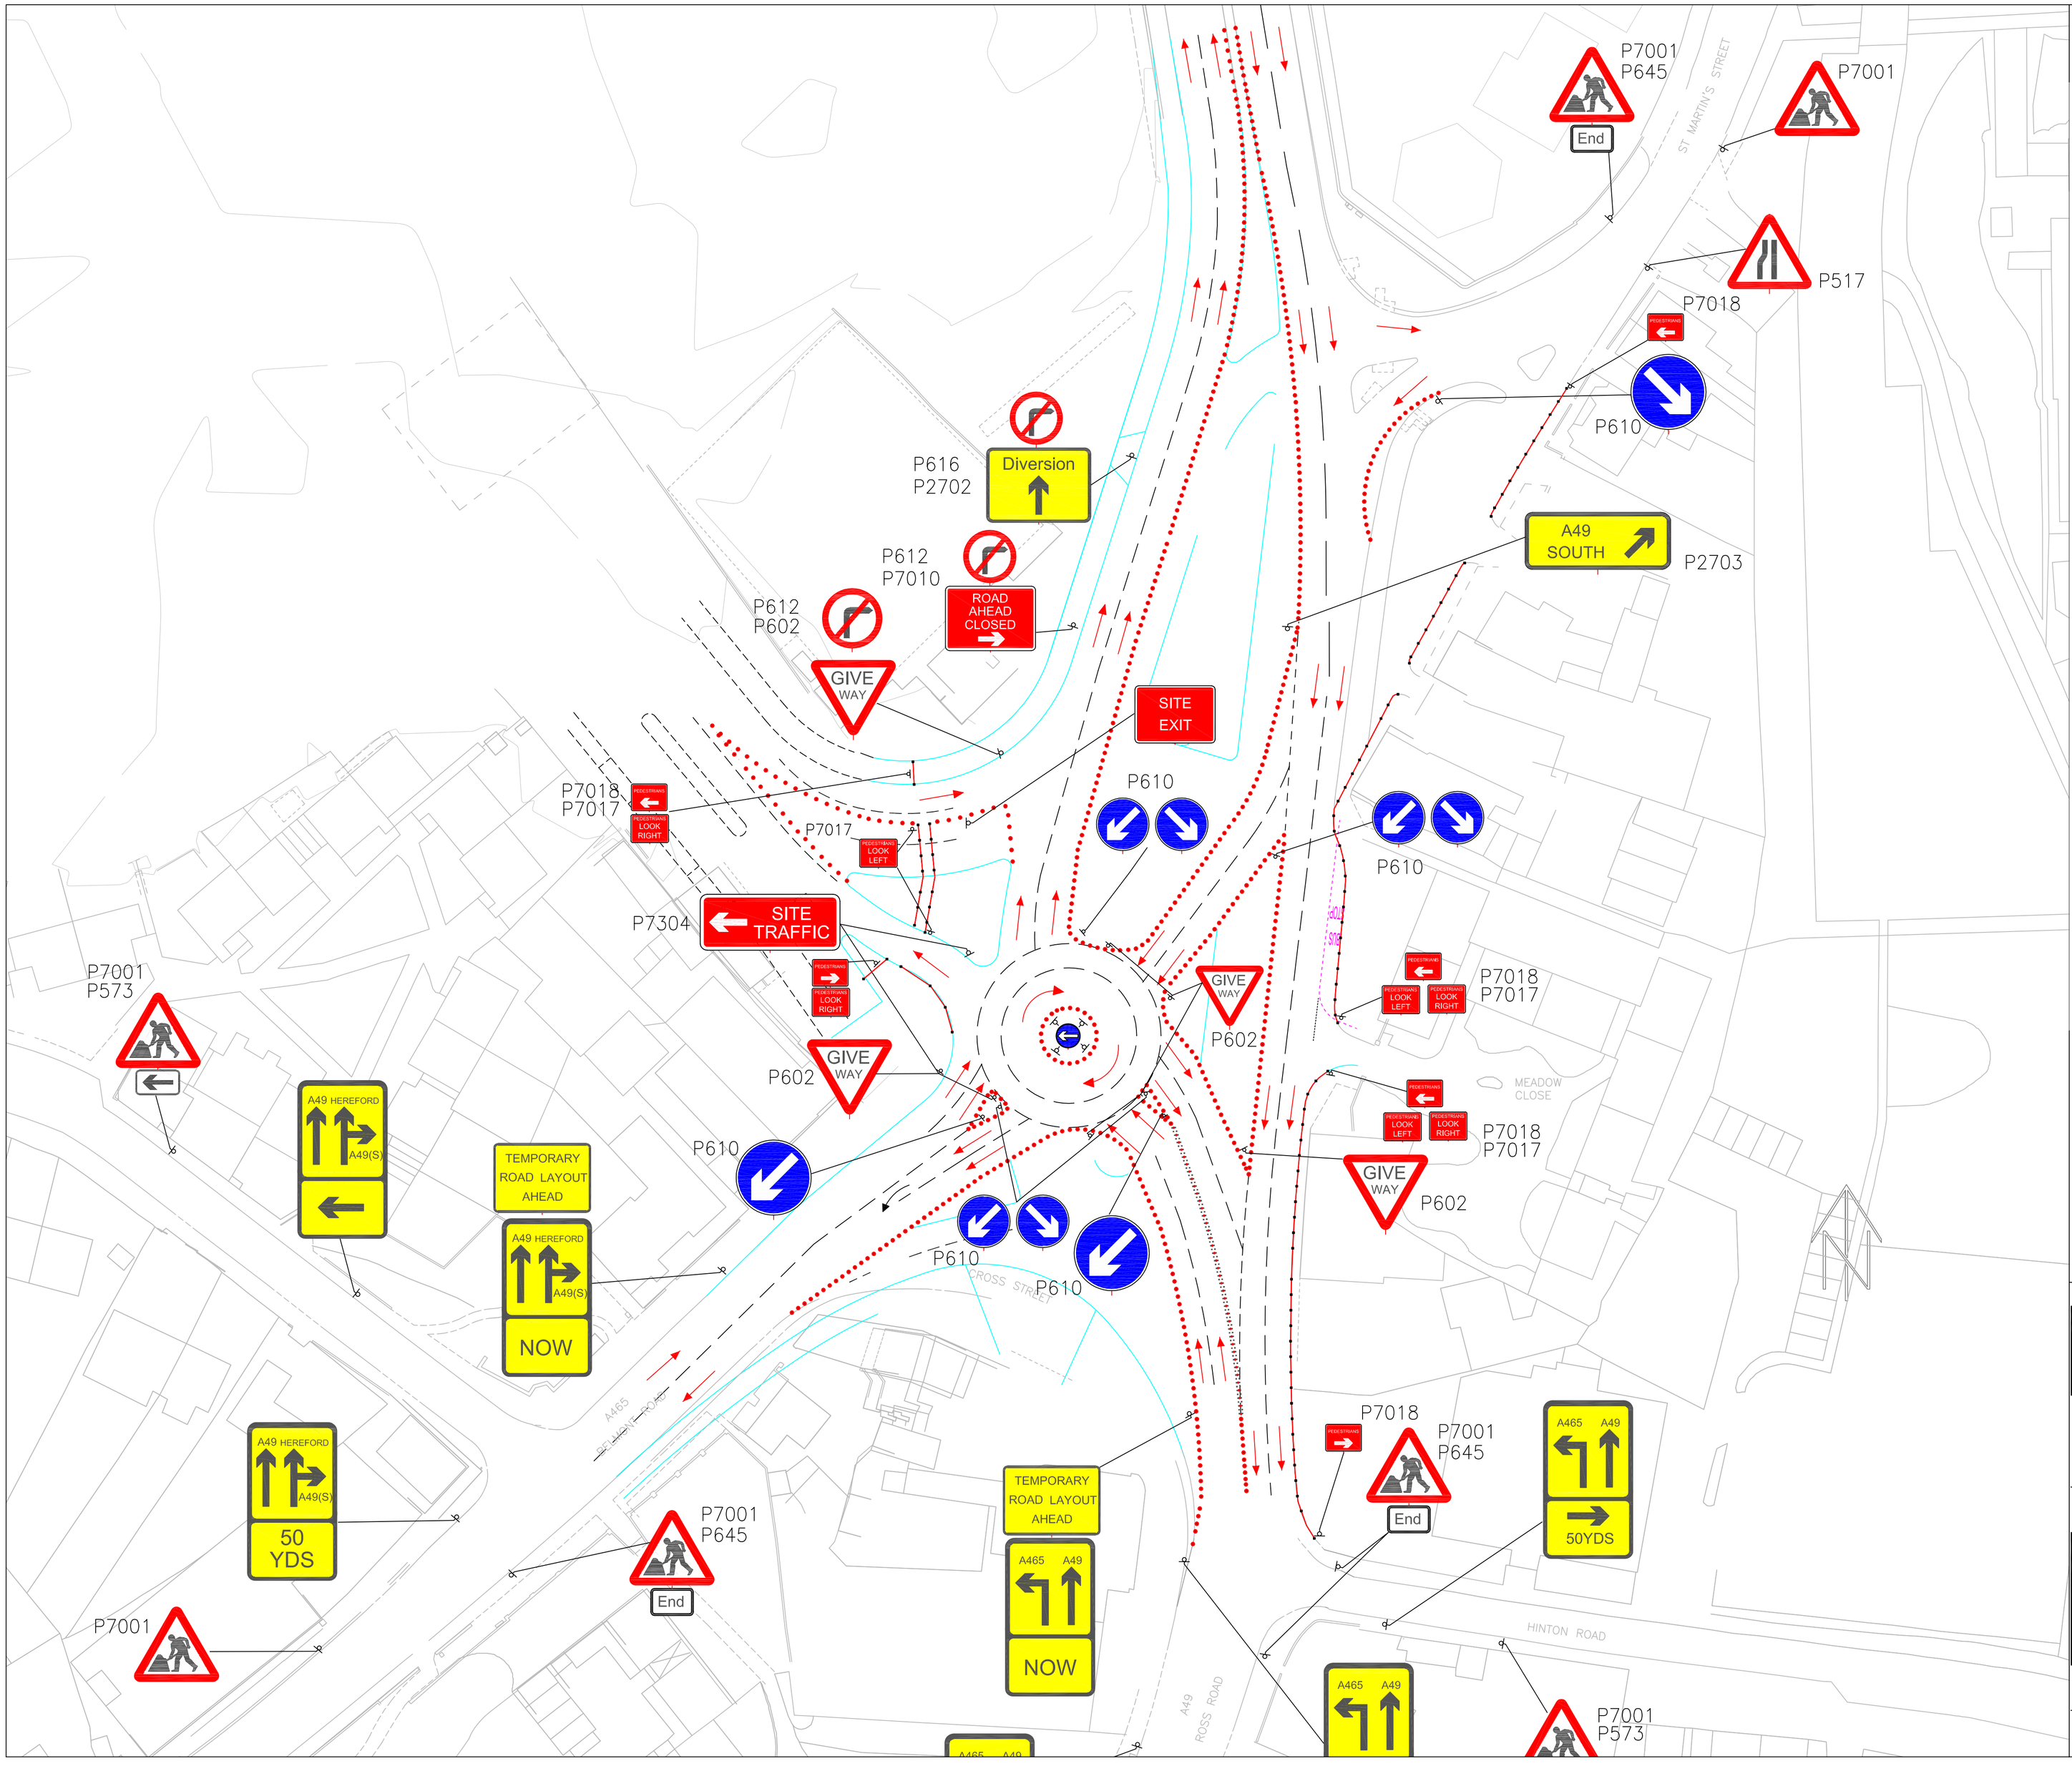

© This drawing and the Traffic Managment depicted are the copyright of SCTMS Ltd and may not be reproduced except by written permission.

nuttall

DETAIL G1

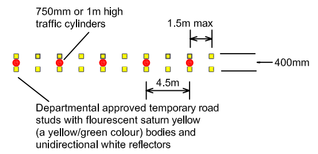

REV	DESCRIPTION	BY	DATE

ASDA 278 WORKS HEREFORD

TRAFFIC MANAGEMENT PHASE 3 DETAIL VEIW

EDMUND NUTTALL Ltd

SC TRAFFIC MANAGEMENT SERVICES Ltd
Traffic Management Consultants
1 Derwent Avenue, Stone,
Staffordshire,
ST15 8FX.
Tel/FAX: 01785 811 510
Mobile: 07766 054 989

Drawn by	Date	Project No	Dwg No
S CORNWALL	03.02.06	023Q003	006
Checked by	Plot Date	Scale	
S THOMPSON	03.02.06	1/400	